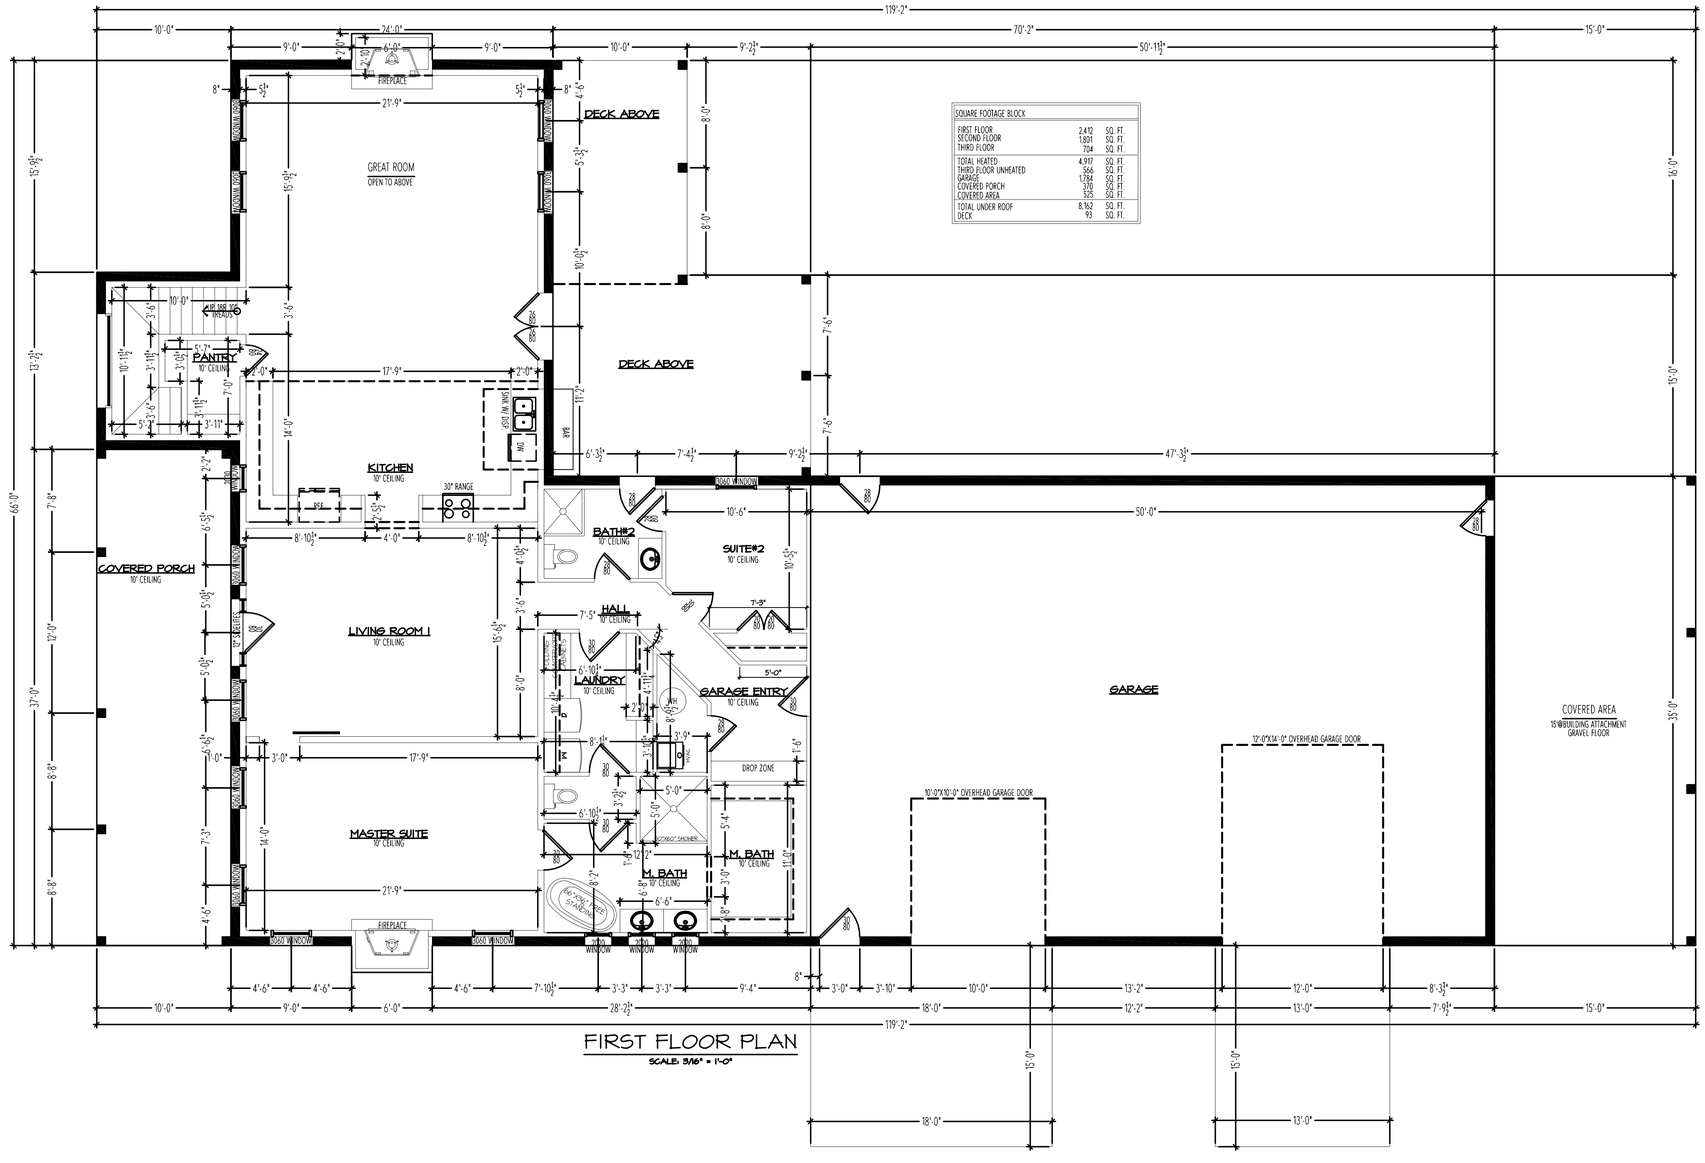


FIRST FLOOR PLAN

SCALE: 3/16" = 1'-0"

MEMBER
AIBD
AMERICAN INSTITUTE of BUILDING DESIGN

DESIGNTIME RESIDENTIAL
PROFESSIONAL DESIGN SERVICES
CHARLOTTE - NORTH CAROLINA 704-877-3641
www.dthomeplans.com

COMM. NO.	JOB NO. 2020-11	DRAWN BY: MWH	CHECKED BY: CAD


REVISIONS:

DATE: 1.19.20

SHEET NO.


1.0

Michael W. Harmon
Copyright Designtime Residential, LLC 2020©

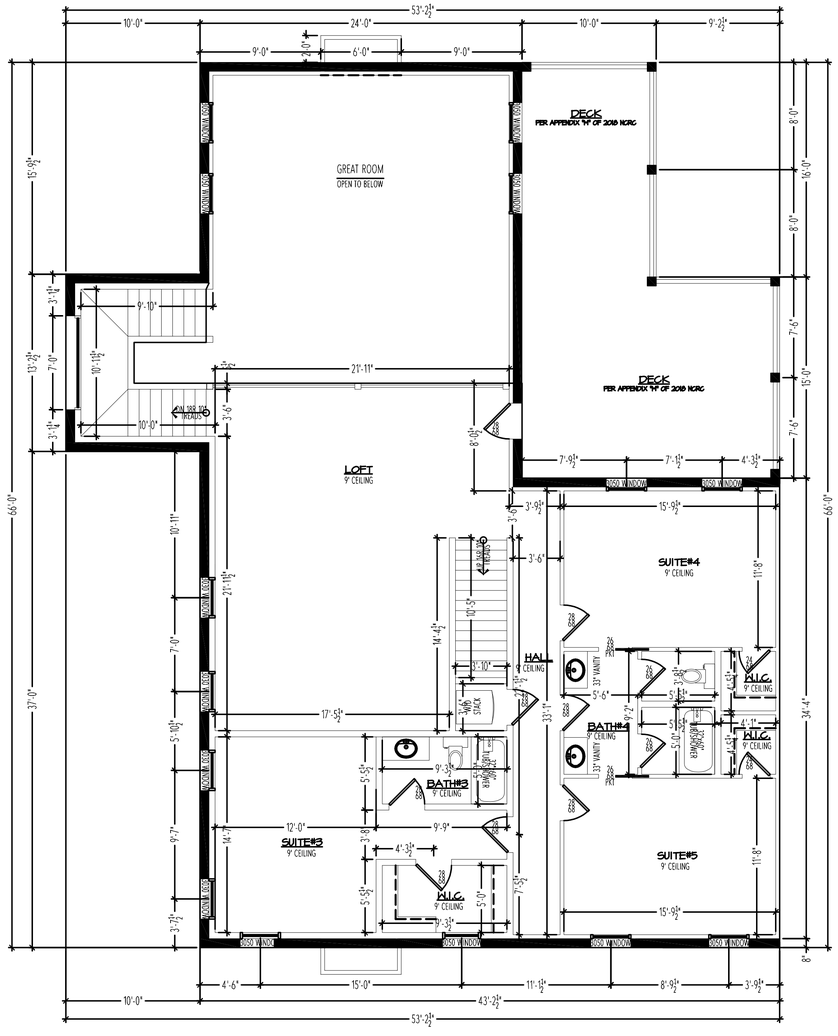

SECOND FLOOR PLAN

SCALE: 3/16" = 1'-0"

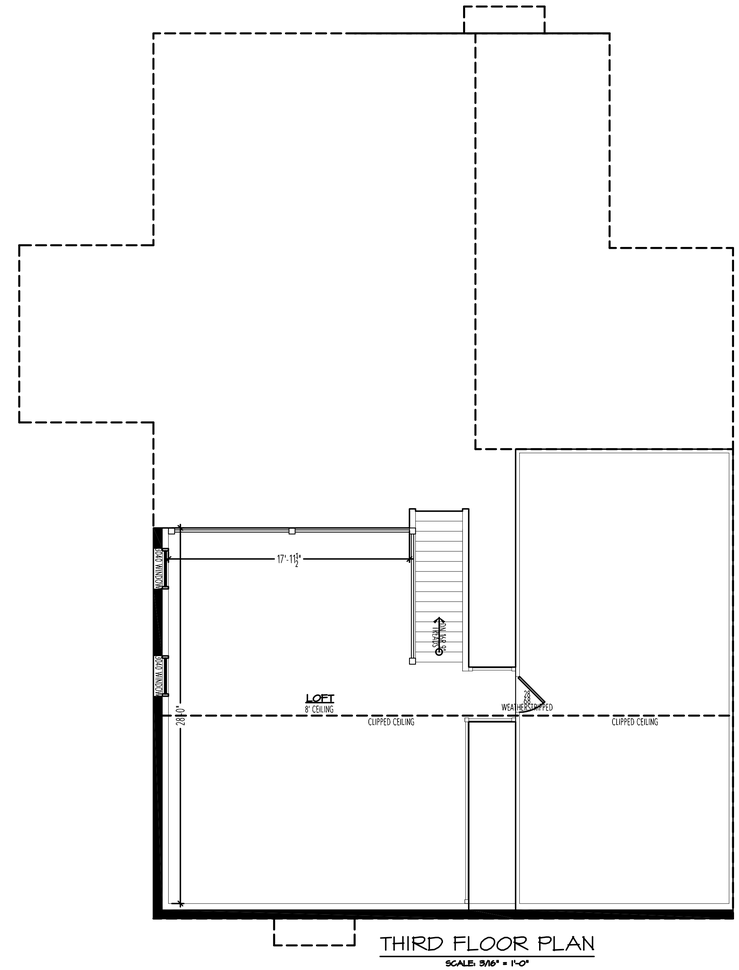

THIRD FLOOR PLAN

SCALE: 3/16" = 1'-0"

MEMBER
AIBD
AMERICAN INSTITUTE of BUILDING DESIGN

DESIGNTIME RESIDENTIAL
PROFESSIONAL HOME PLANNING

CHARLOTTE - NORTH CAROLINA 704-877-3641
www.dthomeplans.com

COMM. NO.	JOB NO. 2020–11	DRAWN BY: MWH	CHECKED BY: CAD


REVISIONS:

DATE: 1.19.20

SHEET NO.

2.0

Michael W. Harmon
Copyright Designtime Residential, LLC 2020©

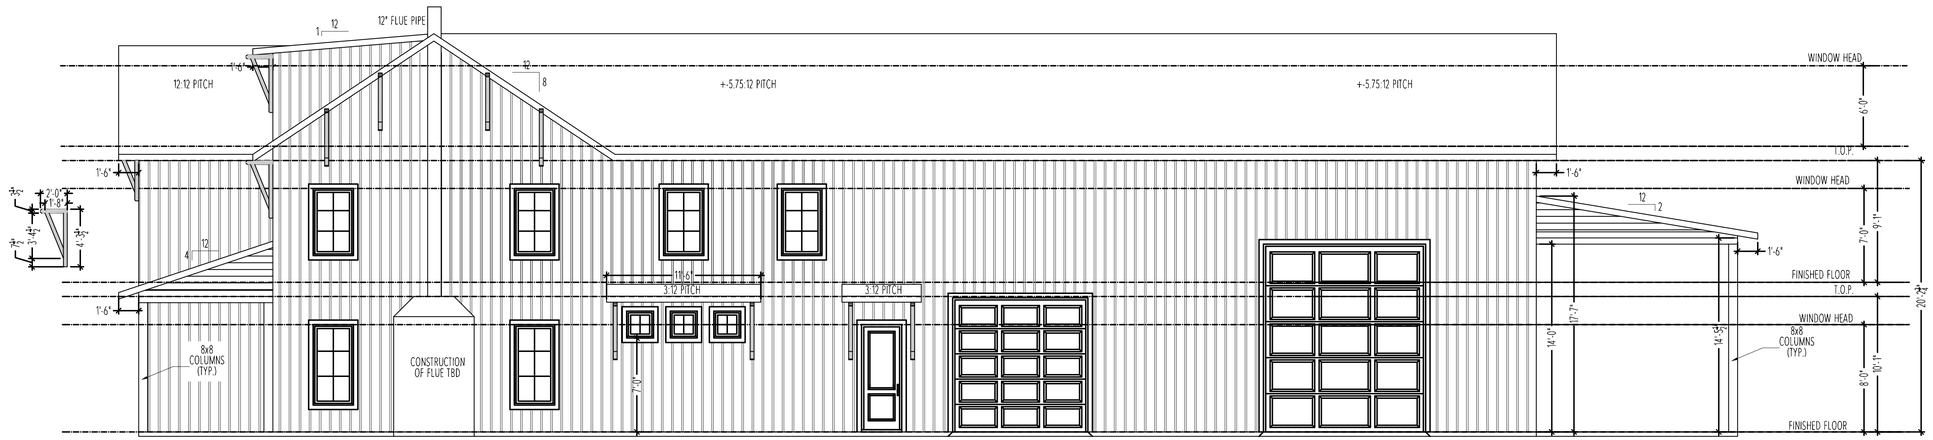

FRONT ELEVATION

SCALE: 3/16" = 1'-0"



RIGHT ELEVATION

SCALE: 3/16" = 1'-0"

MEMBER AIBD
AMERICAN INSTITUTE of BUILDING DESIGN

DESIGNTIME RESIDENTIAL
PROFESSIONAL HOME DESIGN

CHARLOTTE - NORTH CAROLINA 704-877-3641
www.dthomeplans.com

COMM. NO.	JOB NO. 2020-11	DRAWN BY: MWH	CHECKED BY: CAD

REVISIONS:


DATE: 1.19.20

SHEET NO.

3.0

Michael W. Harmon

Copyright Designtime Residential, LLC 2020©

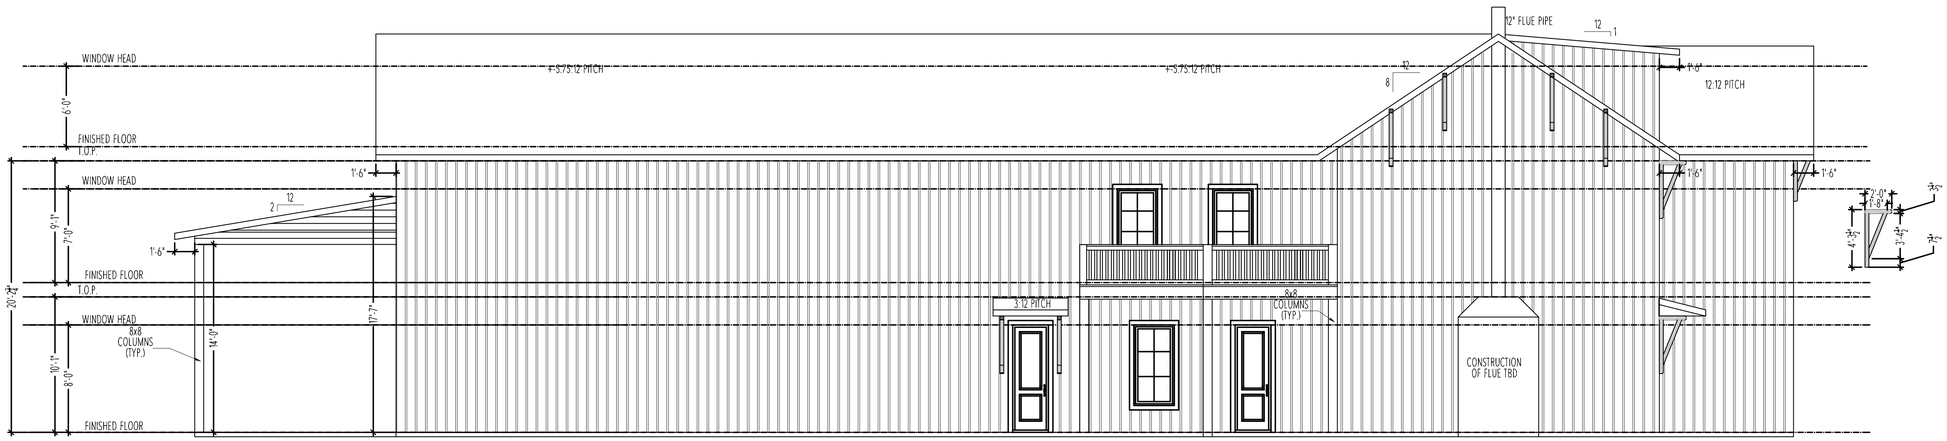

REAR ELEVATION

SCALE: 3/16" = 1'-0"



LEFT ELEVATION

SCALE: 3/16" = 1'-0"

MEMBER
AIBD
AMERICAN INSTITUTE of BUILDING DESIGN

DESIGNTIME RESIDENTIAL
PROFESSIONAL HOME DESIGN

CHARLOTTE - NORTH CAROLINA 704-877-3643
www.dthomeplans.com

COMM. NO.	JOB NO.	DRAWN BY:	CHECKED BY:
	2020-11	MWH	CAD

REVISIONS:


DATE: 1.19.20

SHEET NO.

5.0

Michael W. Harmon

Copyright Designtime Residential, LLC 2020©

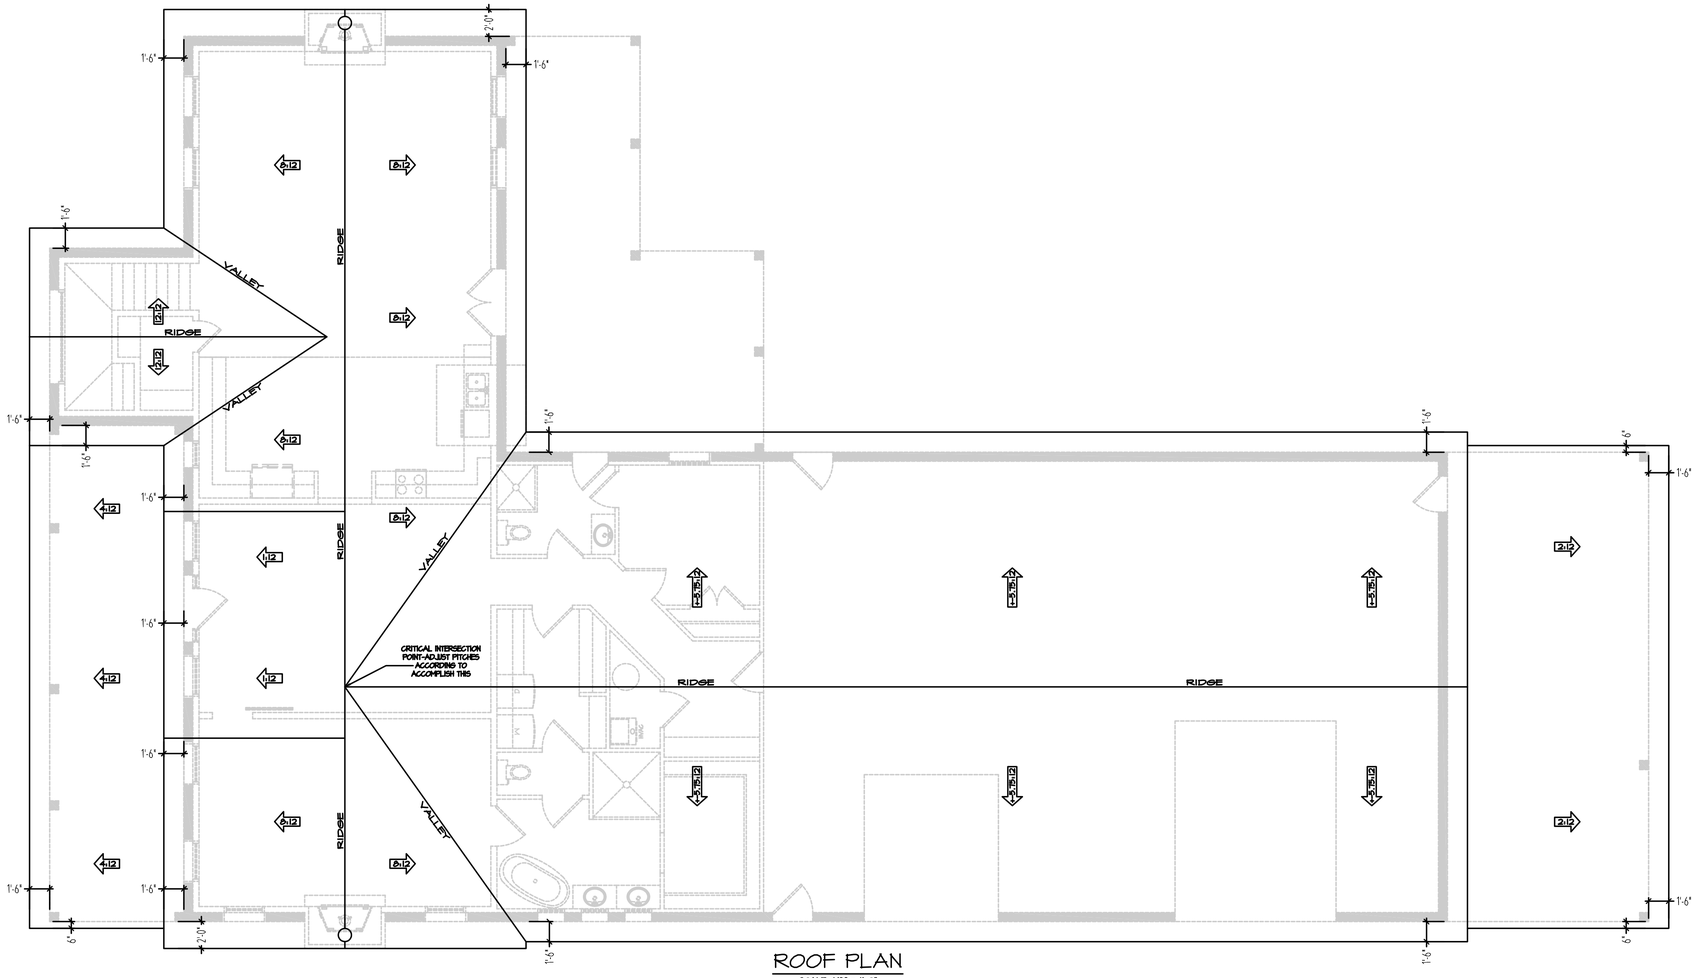

ROOF PLAN

SCALE: 1/8" = 1'-0"

MEMBER
AIBD
AMERICAN INSTITUTE of BUILDING DESIGN

DESIGNTIME RESIDENTIAL
PROFESSIONAL HOME DESIGNS

CHARLOTTE - NORTH CAROLINA 704-877-3641
www.dthomeplans.com

COMM. NO.	JOB NO.	DRAWN BY:	CHECKED BY:
	2020—11	MWH	CAD

REVISIONS:

DATE: 1.19.20

SHEET NO.

S1

Michael W. Harmon
Copyright Designtime Residential, LLC 2020©