


ELEVATION VIEW

Residential Designer will not be responsible for human error after construction begins and assumes no liability for any modifications made to these plans by others
These plans are not to reproduced without the written consent of the Residential Designer.

THE CONTRACTOR ASSUMES FULL RESPONSIBILITY FOR THE CORRECT INSTALLATION OF ALL EXTERIOR FINISHES AND WEATHERPROOFING.

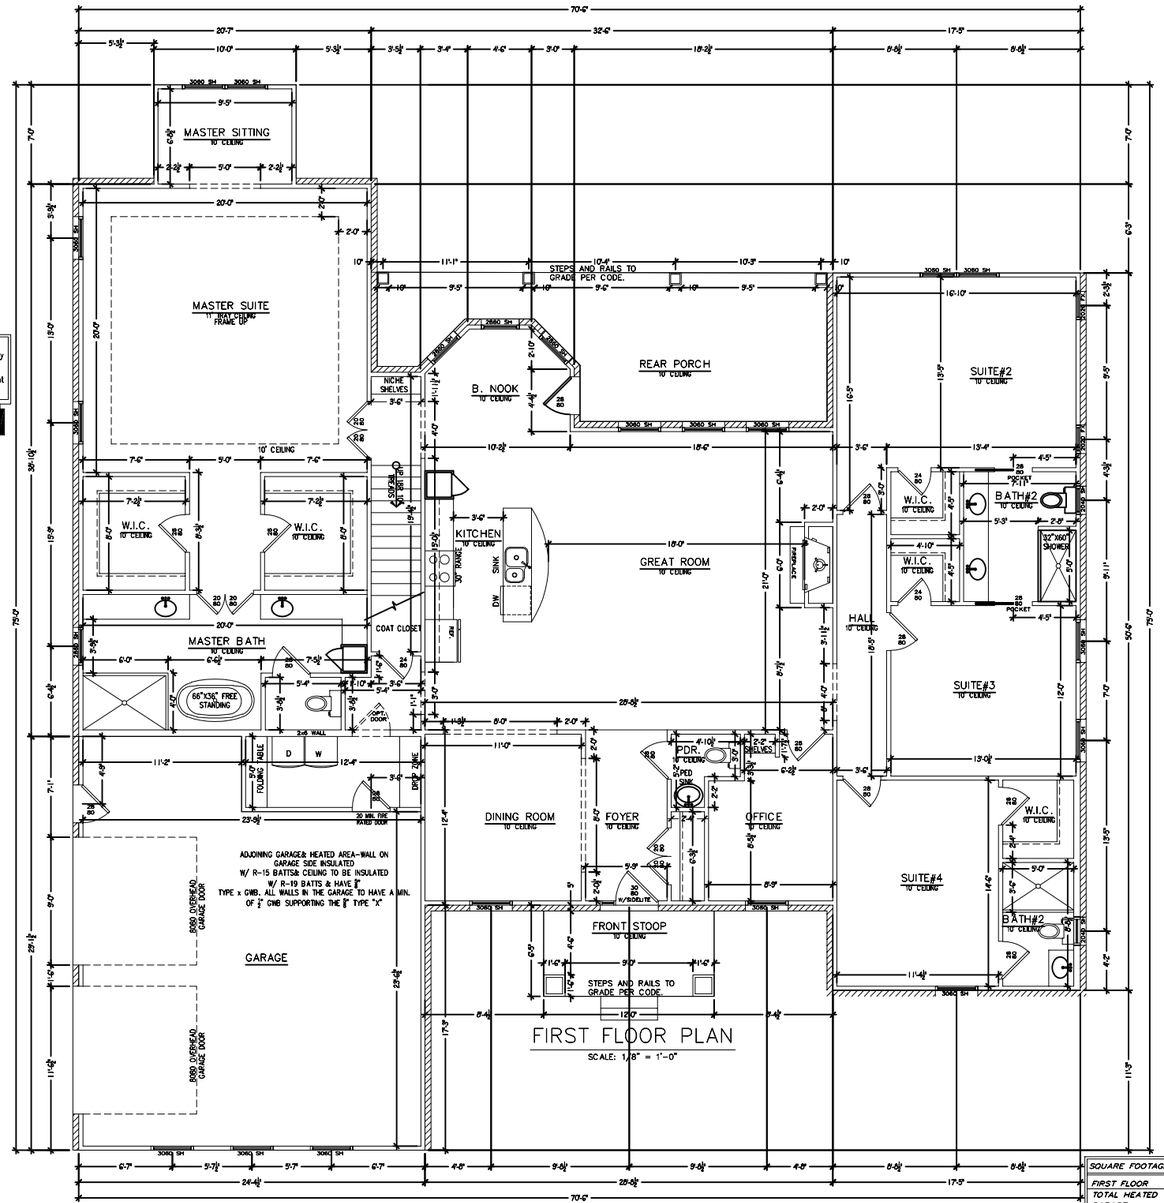

FIRST FLOOR PLAN

SCALE: 1/8" = 1'-0"

SQUARE FOOTAGE BLOCK	
FIRST FLOOR	3,035 SQ. FT.
TOTAL HEATED	3,035 SQ. FT.
GARAGE	659 SQ. FT.
FRONT PORCH	72 SQ. FT.
REAR PORCH	249 SQ. FT.
UNFINISHED STORAGE	935 SQ. FT.
TOTAL UNDER ROOF	4,950 SQ. FT.

MEMBER AIBD AMERICAN INSTITUTE of BUILDING DESIGN

Designtime

CHARLOTTE - NORTH CAROLINA 704-877-3641
www.dthomeplans.com
RESIDENTIAL DESIGN, DRAFTING, & PLANNING

COMM. NO.	JOB NO. 2018-29	DRAWN BY: M WH	CHECKED BY: C AD


REVISIONS:

DATE: 4.6.18

SHEET NO.

2.0

Copyright Designtime Residential, LLC 2018©

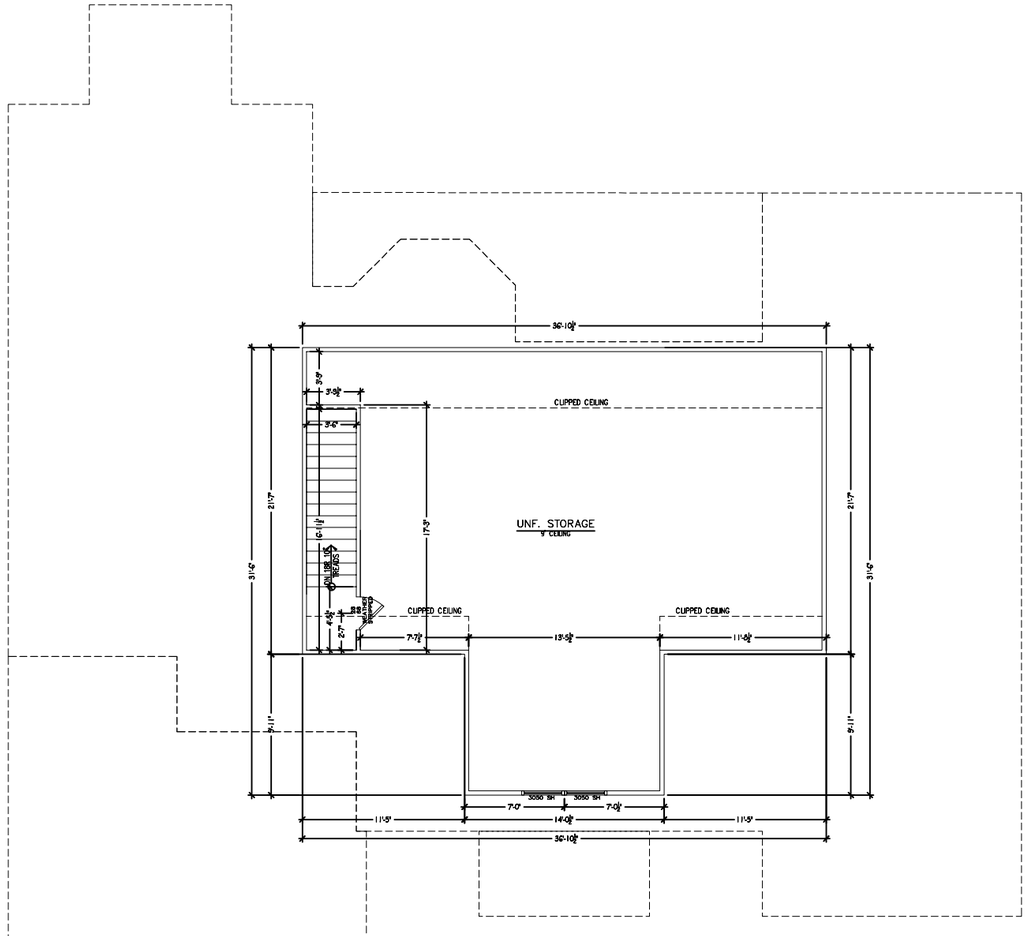

UNF. SECOND FLOOR PLAN

SCALE: 1/8" = 1'-0"

MEMBER
AIBD
AMERICAN INSTITUTE of BUILDING DESIGN

Designtime
CHARLOTTE - NORTH CAROLINA 704-877-3641
www.dthomeplans.com
RESIDENTIAL DESIGN, DRAFTING, & PLANNING

COMM. NO.	JOB NO. 2018-29	DRAWN BY: M.W.H	CHECKED BY: C.A.D.


REVISIONS:

DATE: 4.6.18


SHEET NO.

3.0

Copyright Designtime Residential, LLC 2018©

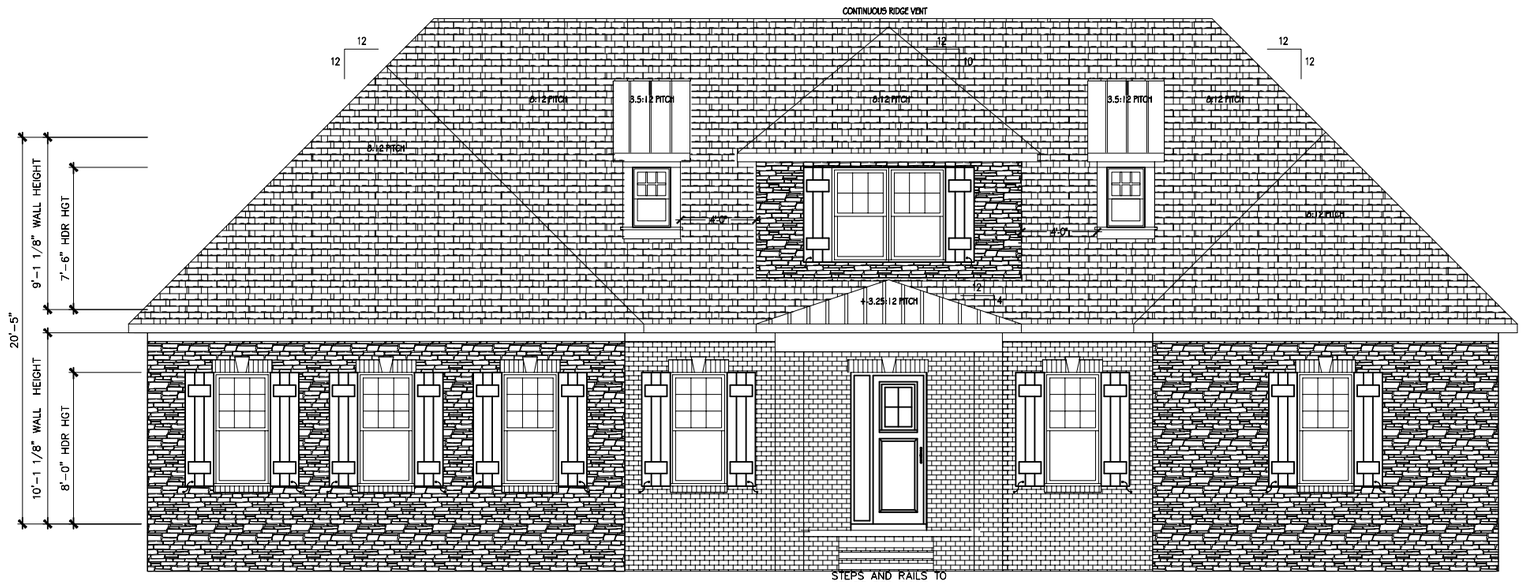

FRONT ELEVATION

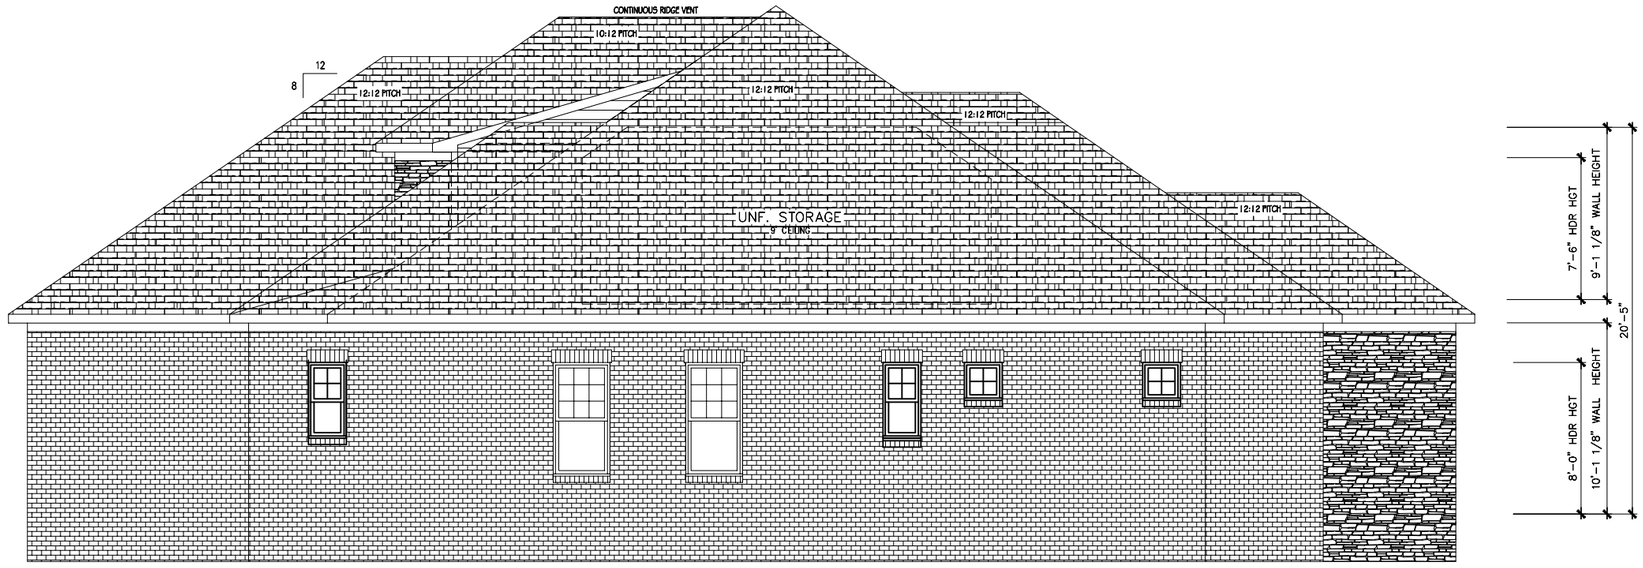

RIGHT ELEVATION

SCALE: 1/8" = 1'-0"

MEMBER
AIBD
AMERICAN INSTITUTE of BUILDING DESIGN

Designtime
CHARLOTTE - NORTH CAROLINA 704-877-3641
www.dthomeplans.com
RESIDENTIAL DESIGN, DRAFTING, & PLANNING

COMM. NO.	JOB NO. 2018-29	DRAWN BY: MWH	CHECKED BY: CAD


REVISIONS:

DATE: 4.6.18

SHEET NO.


3.0

Copyright Designtime Residential, LLC 2018©

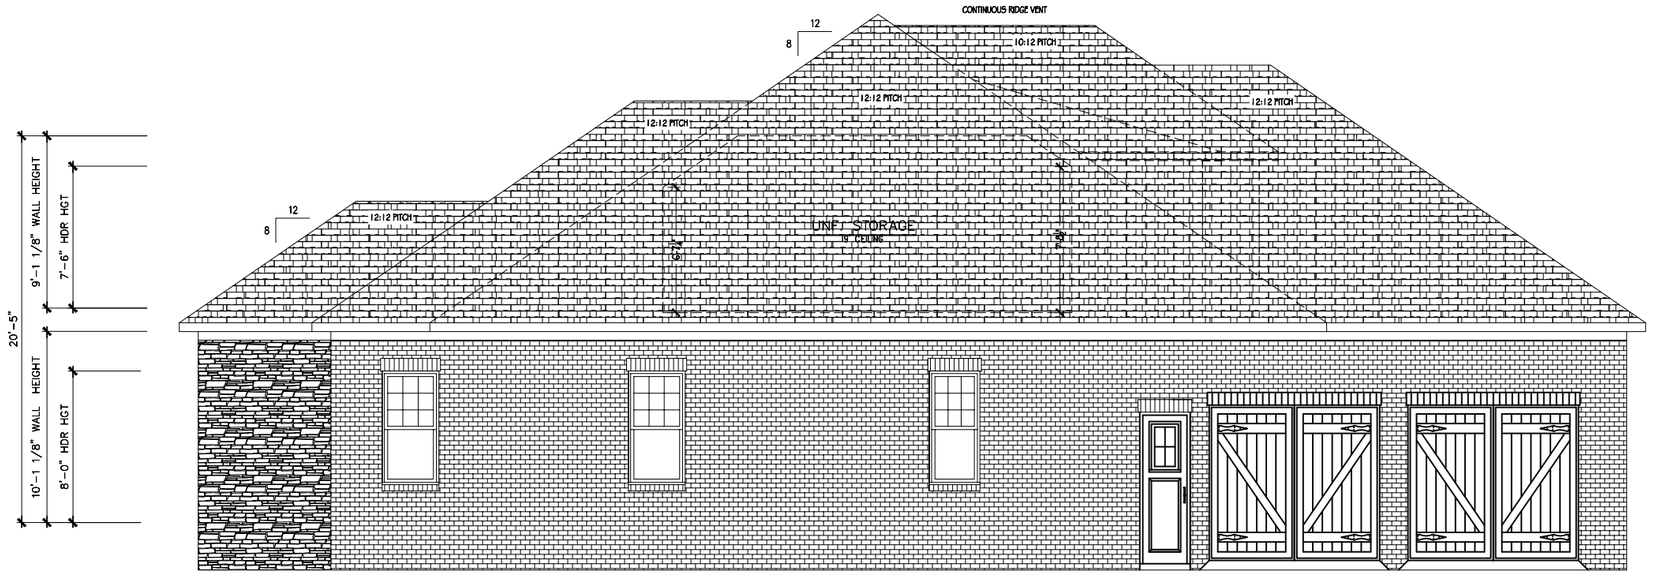

LEFT ELEVATION

SCALE: 1/8" = 1'-0"

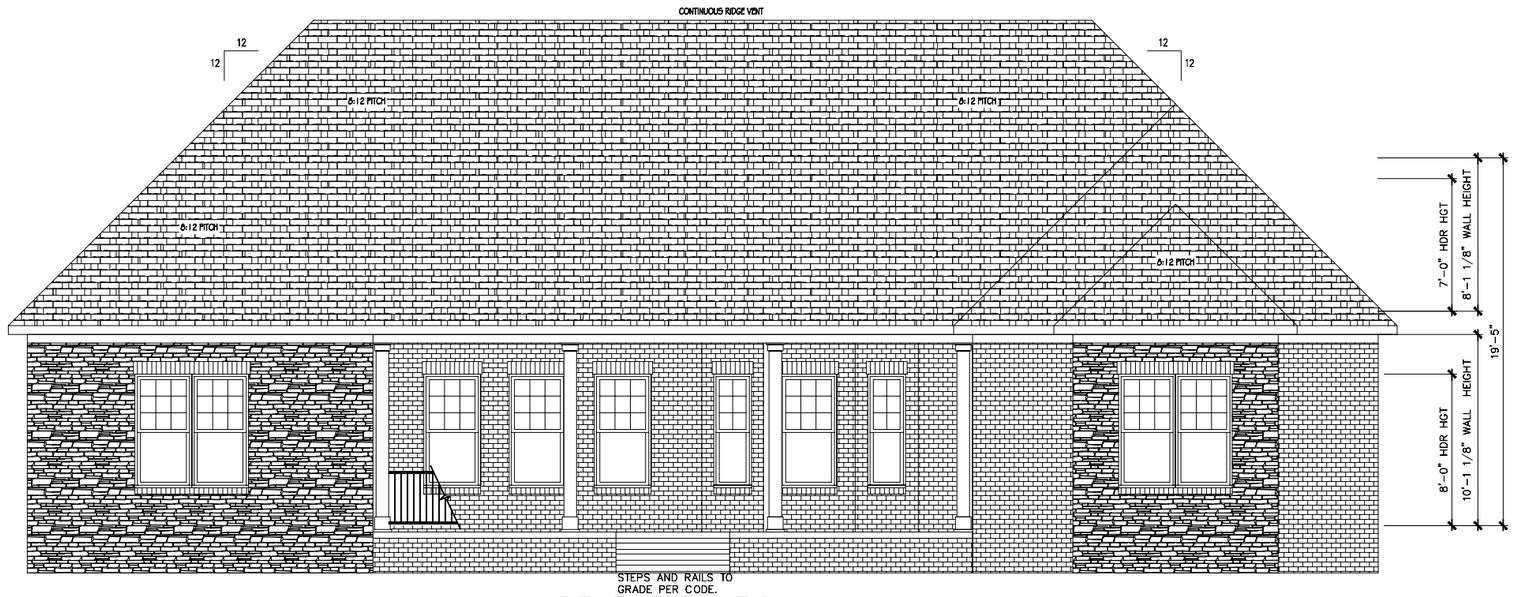

REAR ELEVATION

SCALE: 1/8" = 1'-0"

MEMBER
AIBD
AMERICAN INSTITUTE of BUILDING DESIGN

Designtime
CHARLOTTE - NORTH CAROLINA 704-877-3641
www.dthomeplans.com
RESIDENTIAL DESIGN, DRAFTING, & PLANNING

COMM. NO.
JOB NO. 2018-29
DRAWN BY: MWH
CHECKED BY: CAD

REVISIONS:

DATE: 4.6.18

SHEET NO.
5.0

Copyright Designtime Residential, LLC 2018©

FOUNDATION VENTILATION


ONE VENT PROVIDED WITHIN 3' OF EA. CORNER ALL SIDES ARE VENTED	
VENTILATION REQUIRED (W/ CLASS 1 VAPOR BARRIER):	3035/1500 = 2.02 SQ. FT.
VENTILATION PROVIDED:	(32) 8x16 VENTS W/ 44% FREE = 12.36 SQ. FT. TOTAL PROVIDED = 12.36 SQ. FT.

SEE SHEET GN FOR FOUNDATION NOTES

Residential Designer will not be responsible for human error after construction begins and assumes no liability for any modifications made to these plans by others. These plans are not to reproduced without the written consent of the Residential Designer.

THE CONTRACTOR ASSUMES FULL RESPONSIBILITY FOR THE CORRECT INSTALLATION OF ALL EXTERIOR FINISHES AND WEATHERPROOFING.

INSTALL AN EXTRA JOIST BELOW ALL PARALLEL WALLS UNO

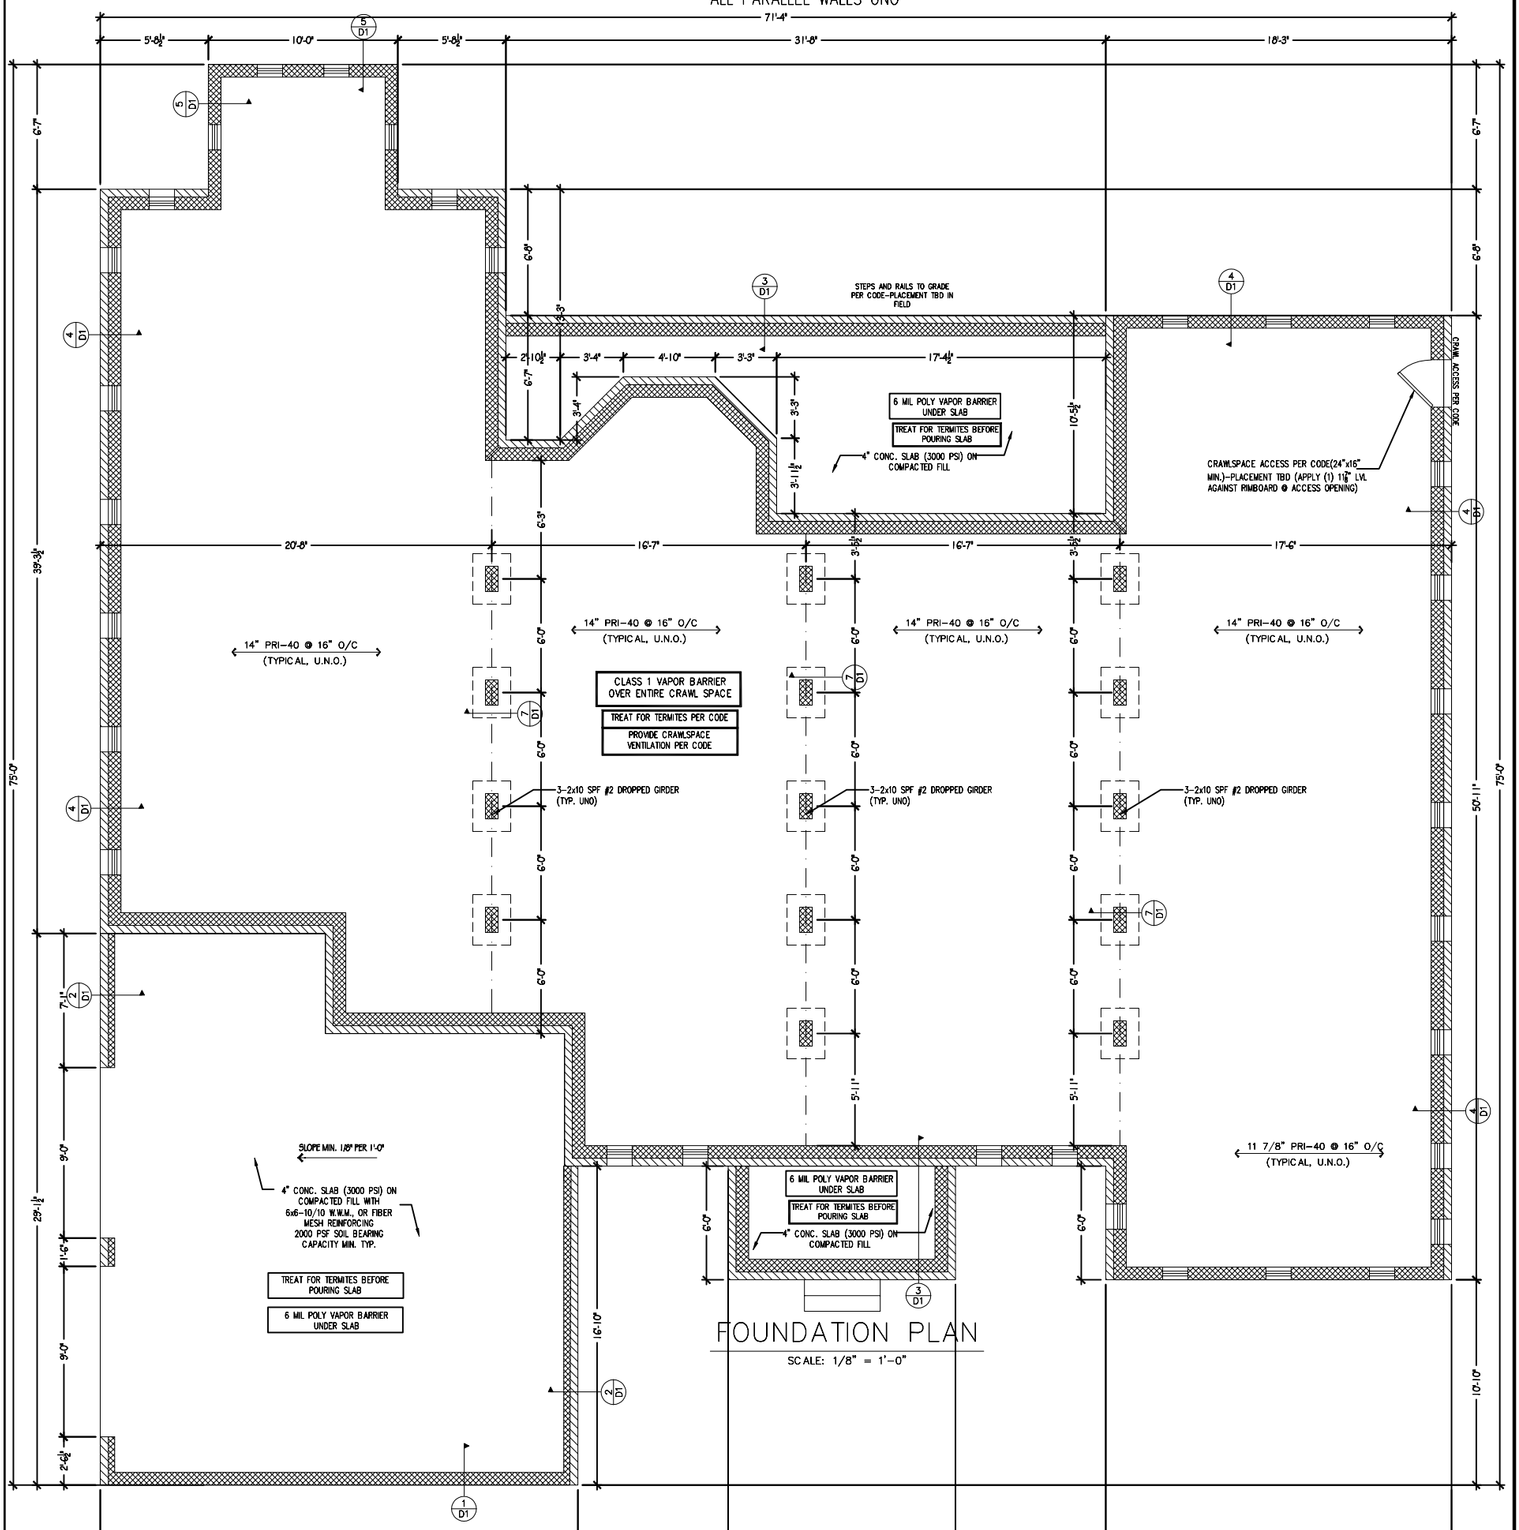

FOUNDATION PLAN

SCALE: 1/8" = 1'-0"

Copyright Designtime Residential, LLC 2018©

SHEET NO. 1.0

REVISIONS:	
DATE	4.6.18
COMM. NO.	
JOB NO.	2018-29
DRAWN BY:	MWH
CHECKED BY:	CAD

Designtime
CHARLOTTE - NORTH CAROLINA 704-877-3641
www.dthomeplans.com
RESIDENTIAL DESIGN, DRAFTING, & PLANNING
MEMBER AIBD AMERICAN INSTITUTE of BUILDING DESIGN